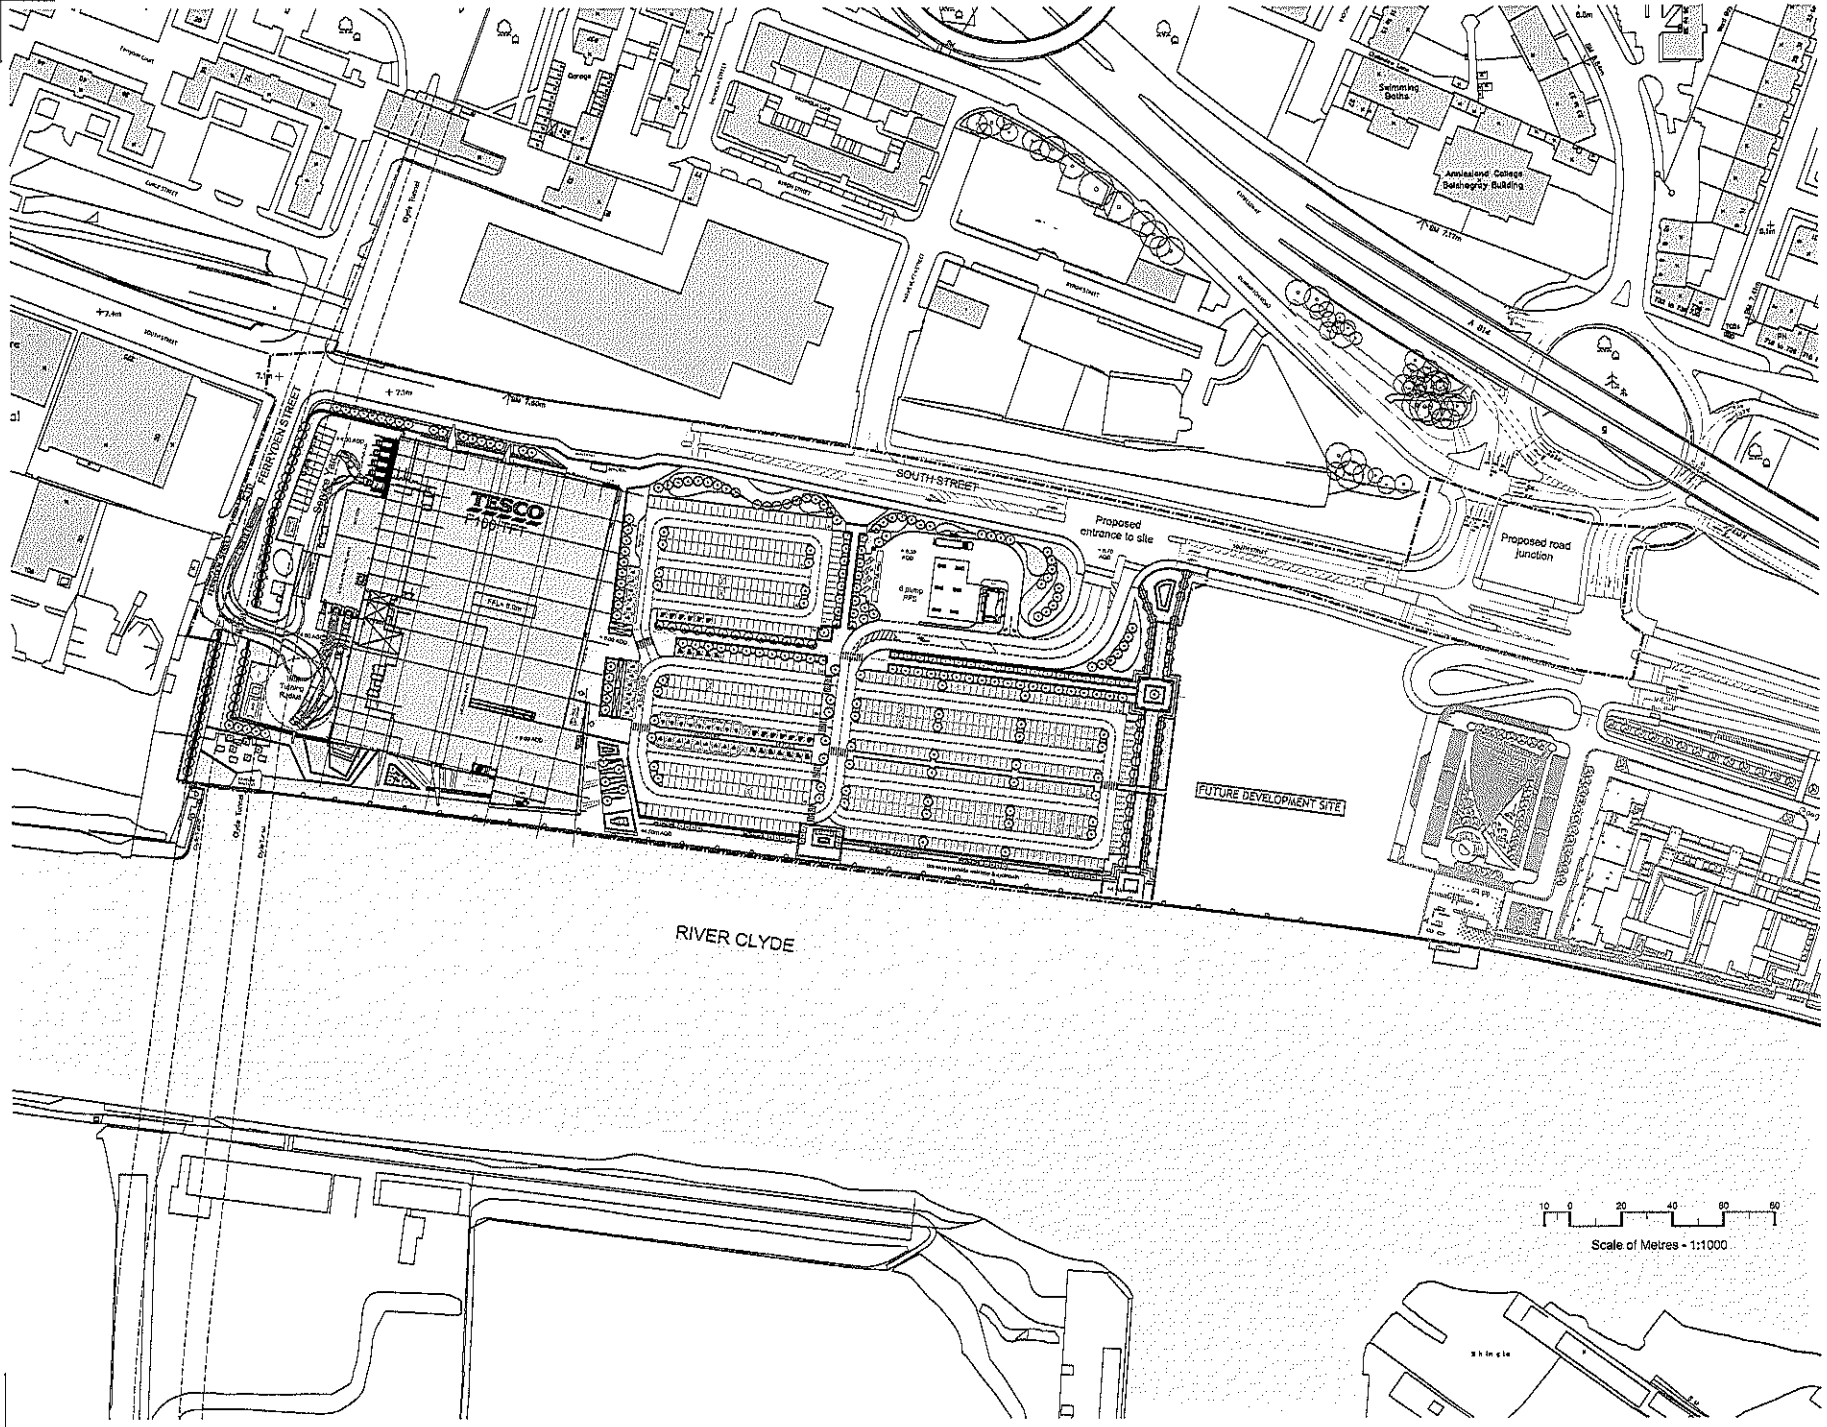

NOTES:

PLANNING BOUNDARY

MansonArchitects

Newhaven Place
10 Belford Road
Edinburgh EH4 3BL

T: 0131 226 2958
F: 0131 226 2916
E: info@mansonarchitects.co.uk
www.mansonarchitects.co.uk

Client: TESCO

Project: PROPOSED NEW TESCO
GLASGOW HARBOUR

Drawing Title: PROPOSED SITE LAYOUT PLAN

Date: JAN 2010 Scale: 1:1000 @ A1 Drawn: DD

Issue Status: PLANNING

Drawing No.: 1617 (PL)303 Rev.: -

Dundee Office
11 Small Tay Street
Dundee DD1 1PB

T: 01382 226 361
F: 01382 226 363
E: info@mansonarchitects.co.uk
www.mansonarchitects.co.uk

Associated Offices
London

All dimensions are to be checked on site and the ARCHITECT is to be notified of any discrepancies prior to the commencement of work. Dimensioned dimensions are not to be scaled off this drawing. All dimensions are in millimetres unless otherwise noted. If any dimension or details seem to be in doubt please contact the architect immediately.